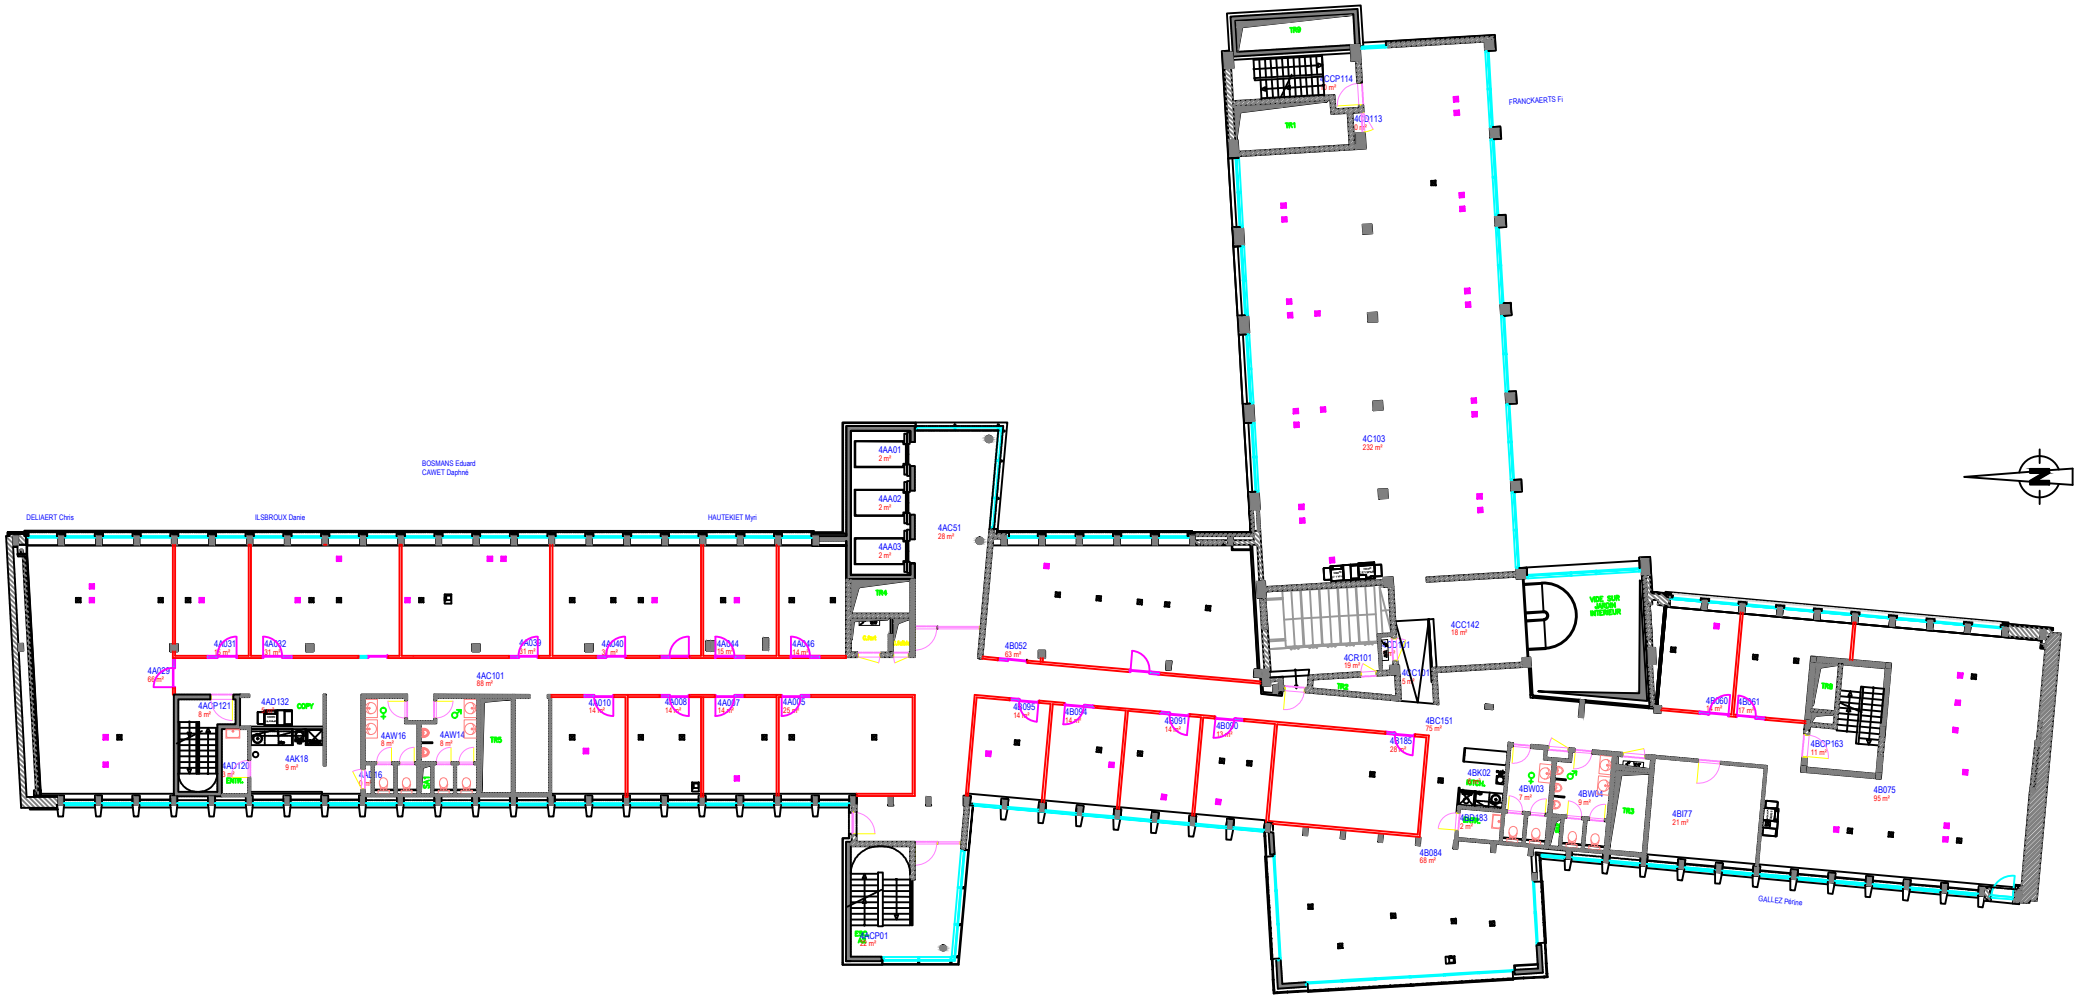

OBJECT : plan du batiment existant

BUILDING : AB

FLOOR : 4th

SCALE : NO_SCALE | G

UPDATE 18/05/2014

All the metrics appearing on the here-above document are for information purposes only. The general contractor and partnering companies are responsible

Electrabel

L.O.G
LOGISTIC ORGANISATION GROUP
Rue du Charroi , 21-23 1190 Bruxelles
Gerijstraat , 21-23 1190 Brussel
Tel. :02/512 21 10 Fax : 02/503 34 16
WWW.LOG.BE